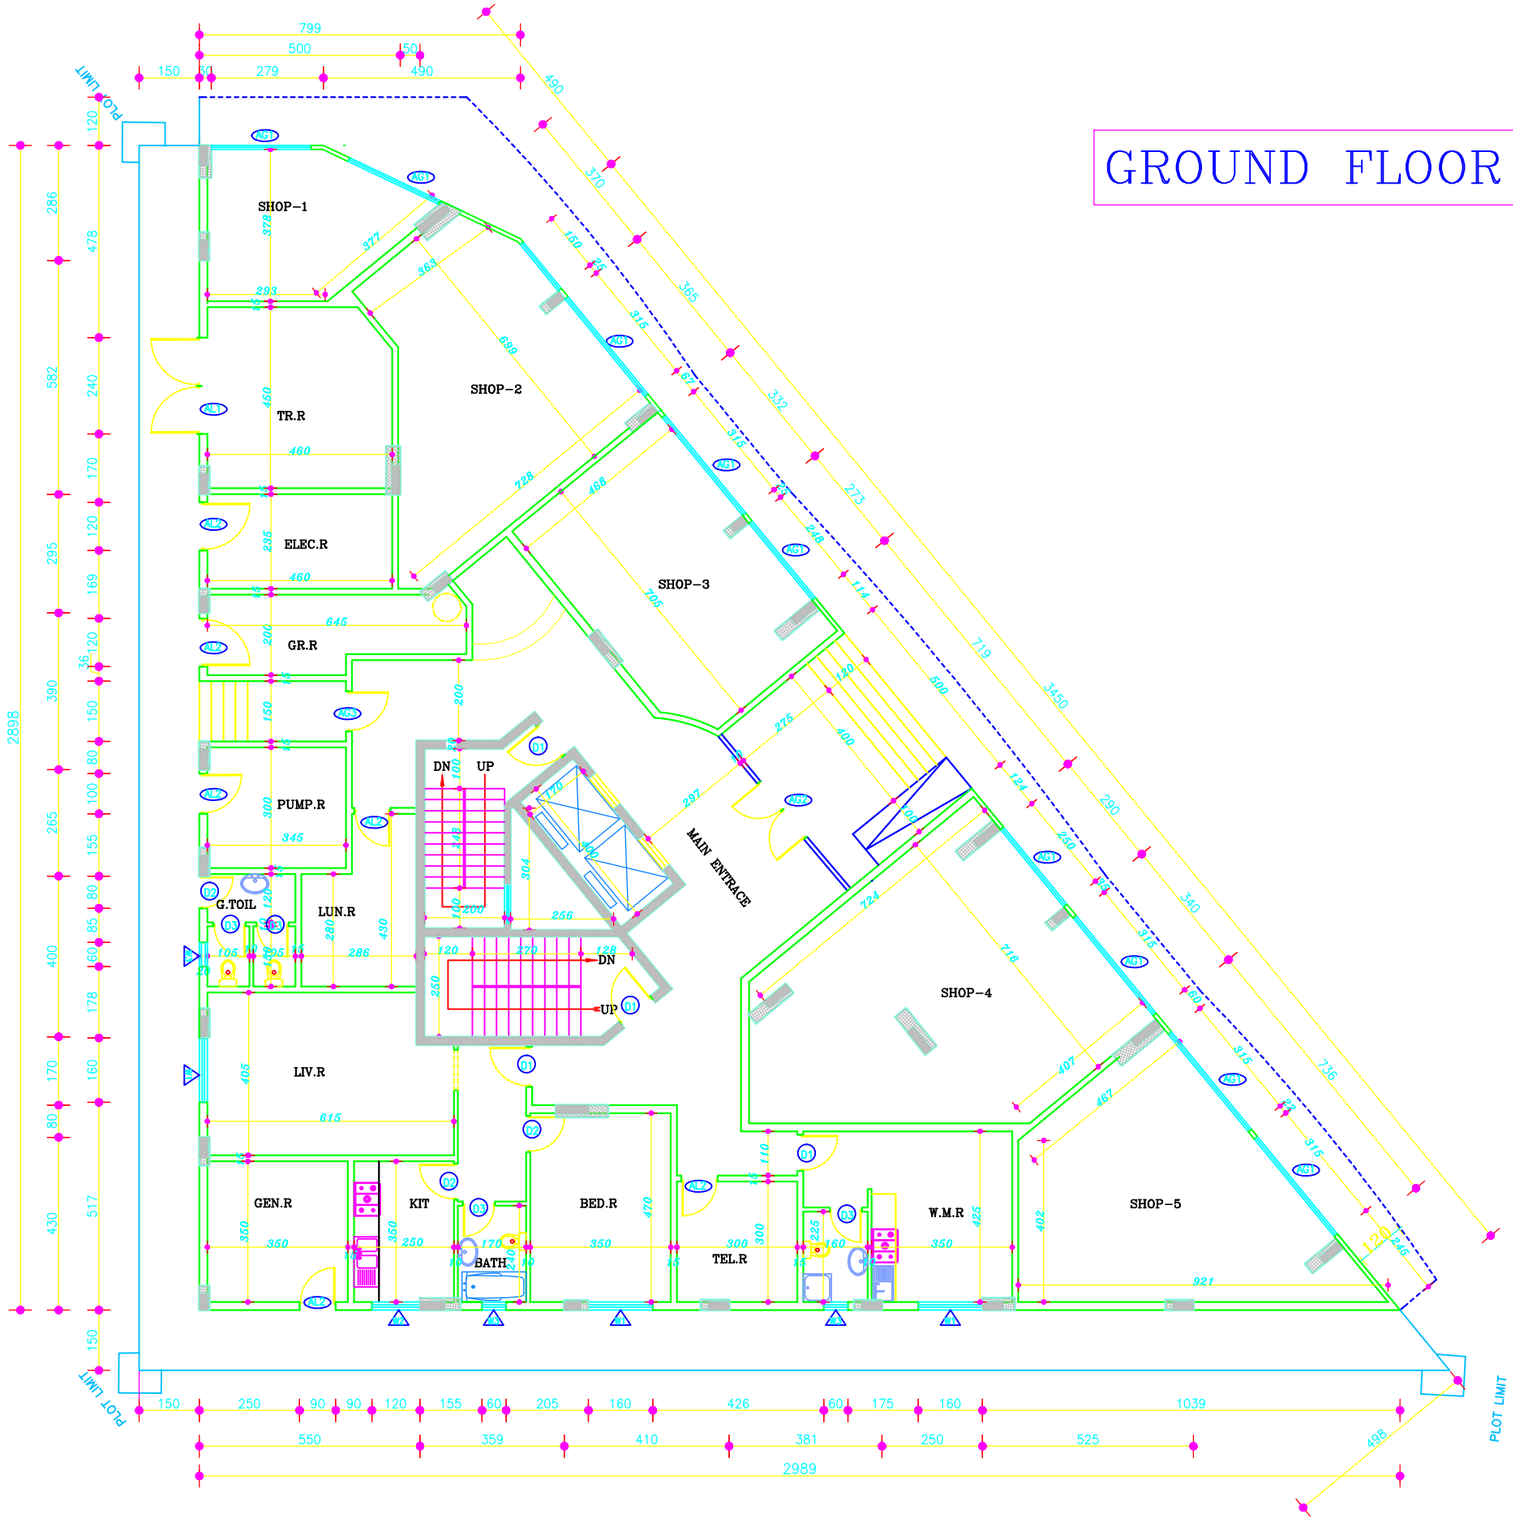GROUND FLOOR PLAN